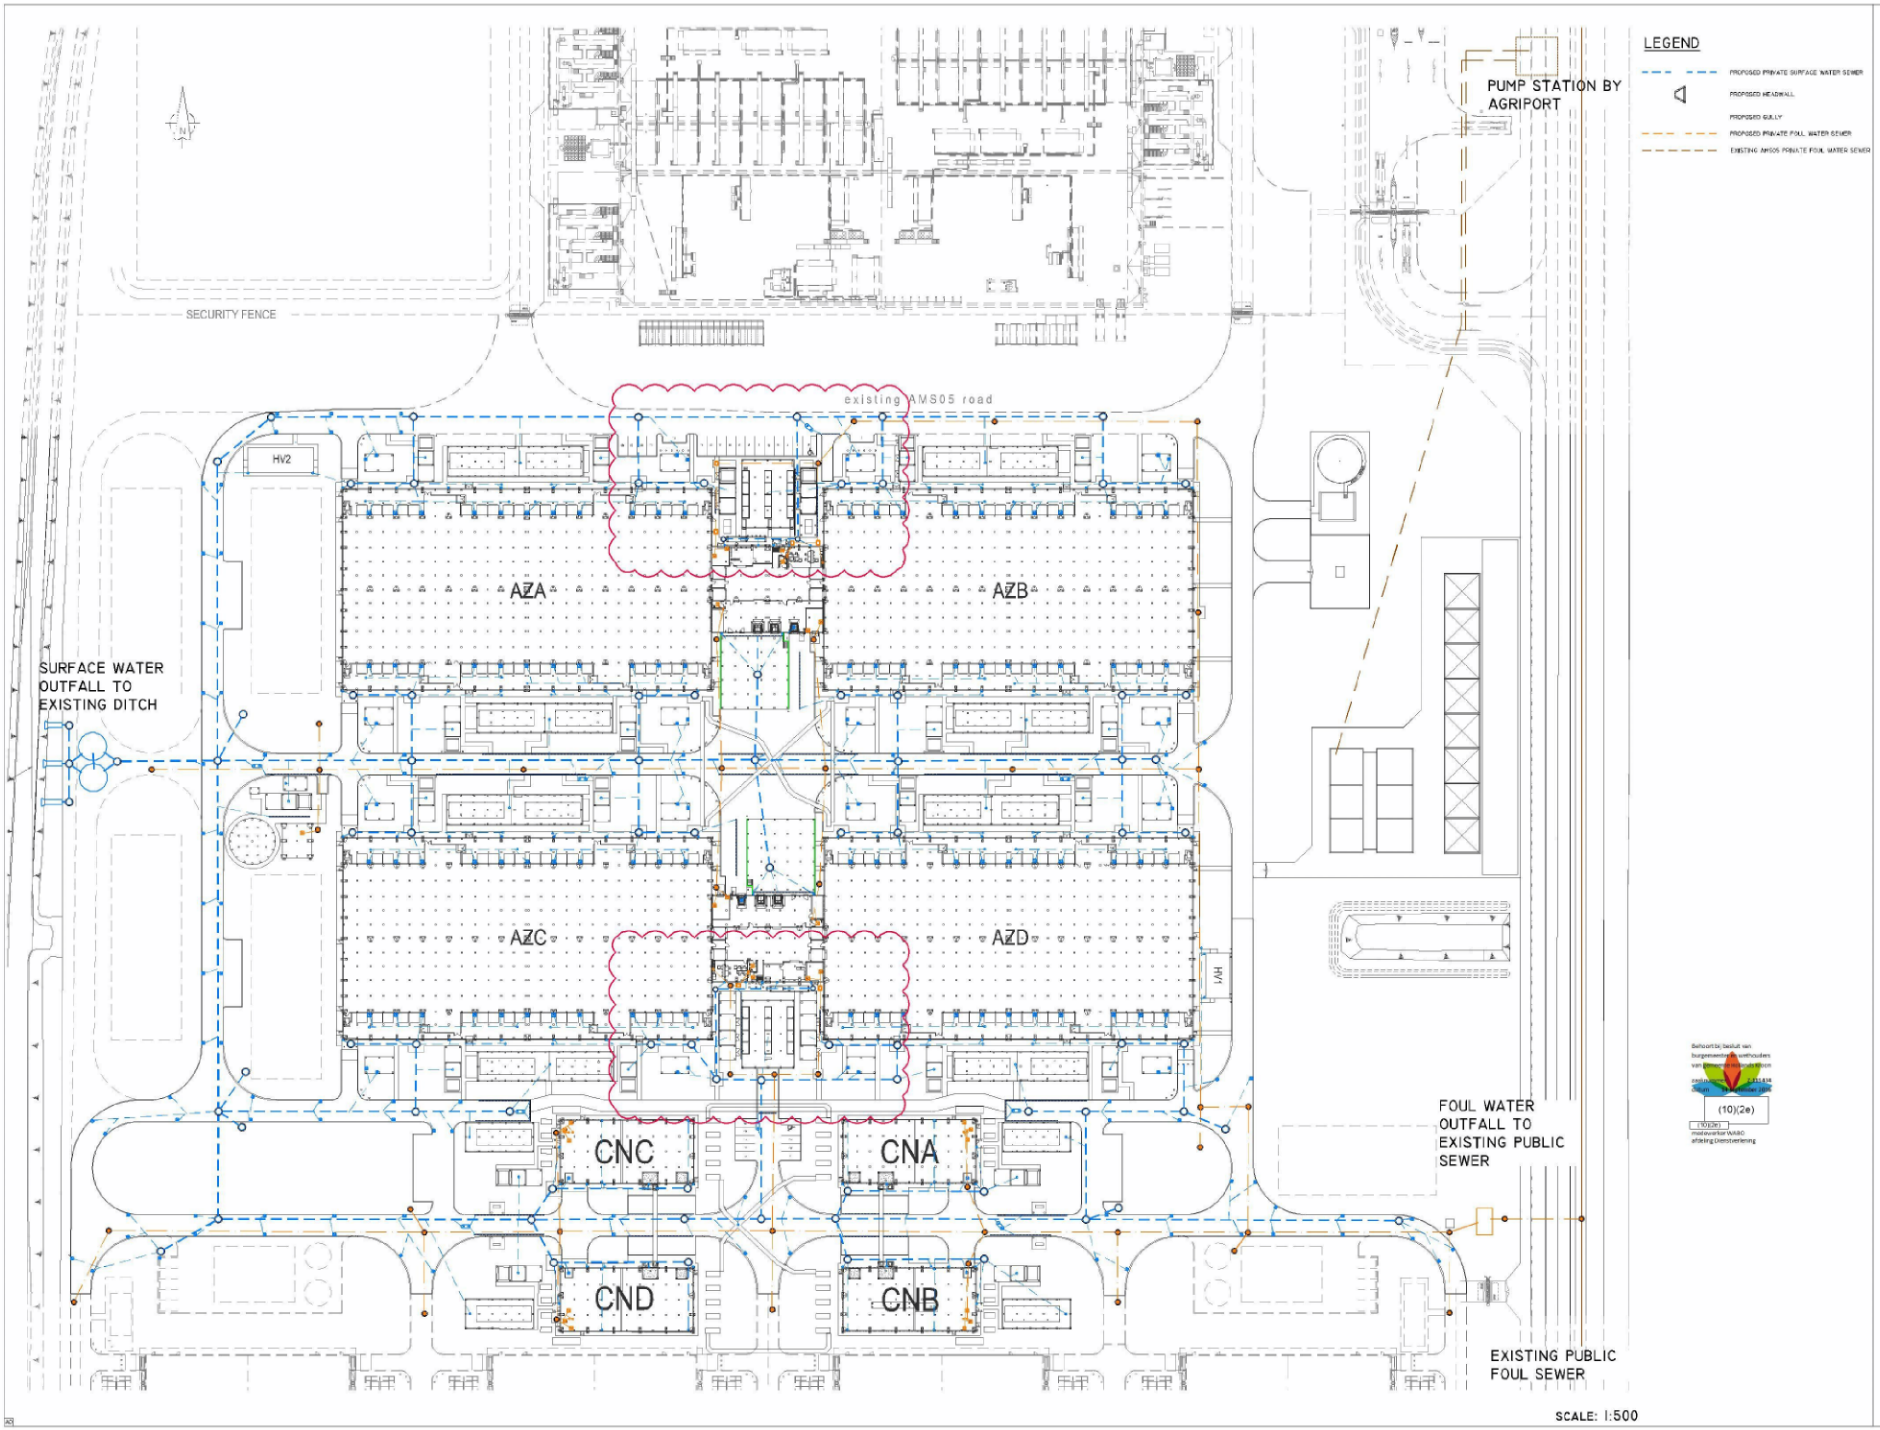

RED

1 Lower Farm Barns
Bishop's Road, Bockleton
Milnsbridge, Worcestershire
www.redengg.com

t: +44(0)1885 488800
f: +44(0)1885 488777
ref: (10)(2e) rev

PINNACLE
CONSULTING ENGINEERS

Woodwarstone House
51 Burnham Street
London
NW1 2NJ
www.pinnacleconsultingengineers.com

t: +44(0)20 8432 3480
ref: (10)(2e)

Microsoft

AMS06

AGRIPORT 570
1775TB MIDDENMEER
THE NETHERLANDS

Design Team

Approvals

MICROSOFT

PROJECT MANAGEMENT

Revisions

Key Plan

Bar Code

Sheet Title/Number

CIVIL
FOUL & STORM
DRAINAGE
MASTERPLAN

C-E-01

MICROSOFT CONFIDENTIAL

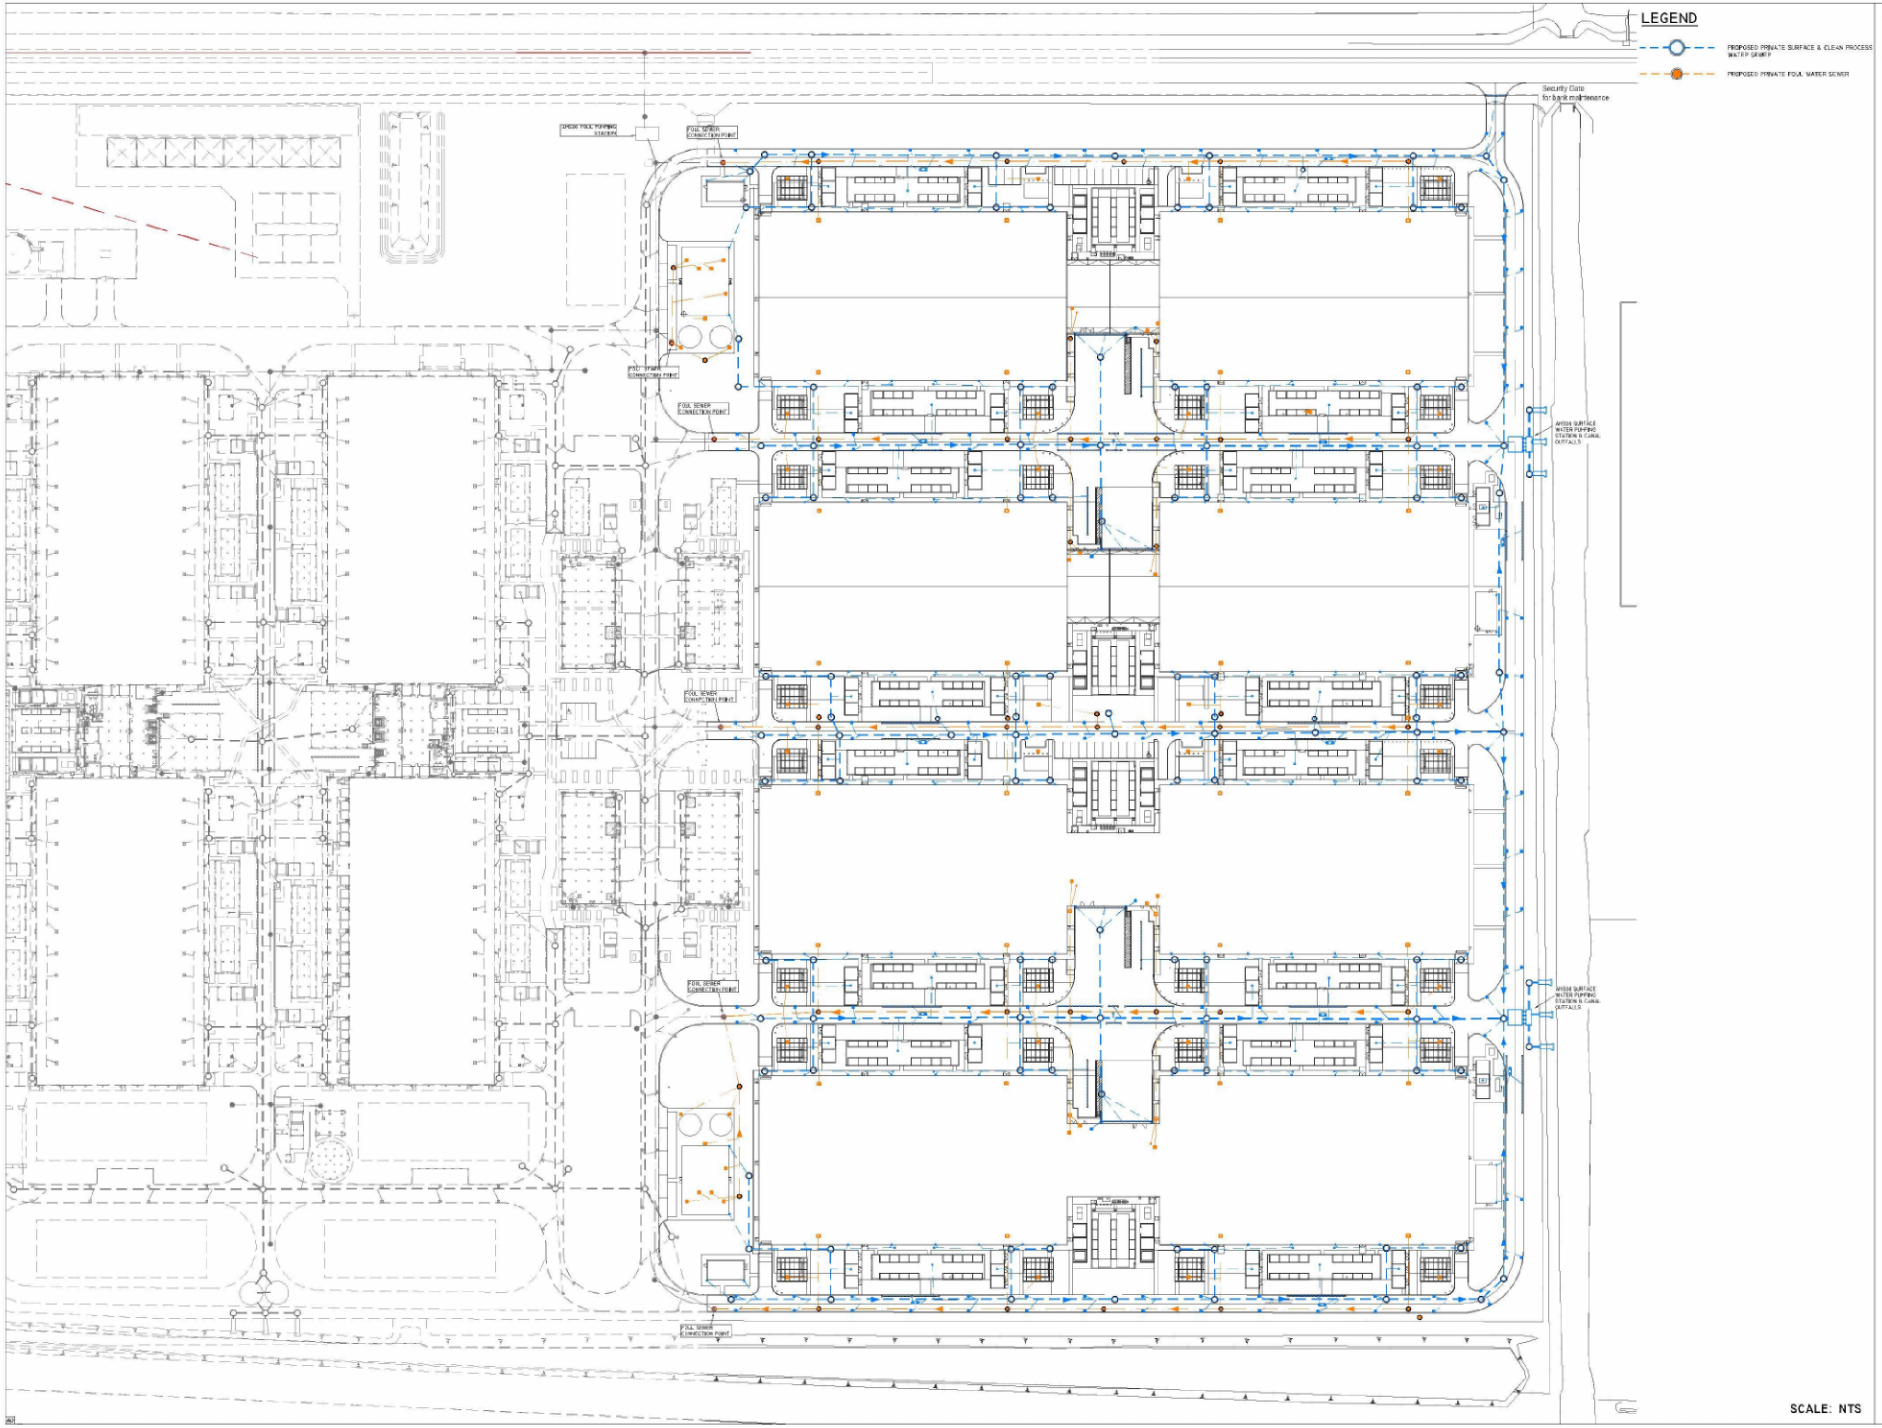

SCALE: NTS

RED
1 Lower Farm Barns
Sulgrave Road, Rushmill
Silverstone OX27 7LT, UK
www.redeng.com
t: +44(0)1869 359900
f: +44(0)1869 250777
e: info@red-eng.com

PINNACLE
CONSULTING ENGINEERS
Woolborstone House
51 Berners Street
London
W1T 3NJ
www.pinnacleconsultingengineers.com
t: +44 (0)75 943 3410
e: jenkins@pinnacle.com

Microsoft

AMS07 & AMS08
AGRIPORT 570
1775TB MIDDENMEER
THE NETHERLANDS

Design Team

Approvals

MICROSOFT

PROJECT MANAGEMENT

Revisions

Registration

NOT FOR CONSTRUCTION

Key Plan

Bar Code

Sheet Title/Number

CIVIL
FOUL & STORM
DRAINAGE
MASTERPLAN

C-E-03

MICROSOFT CONFIDENTIAL